


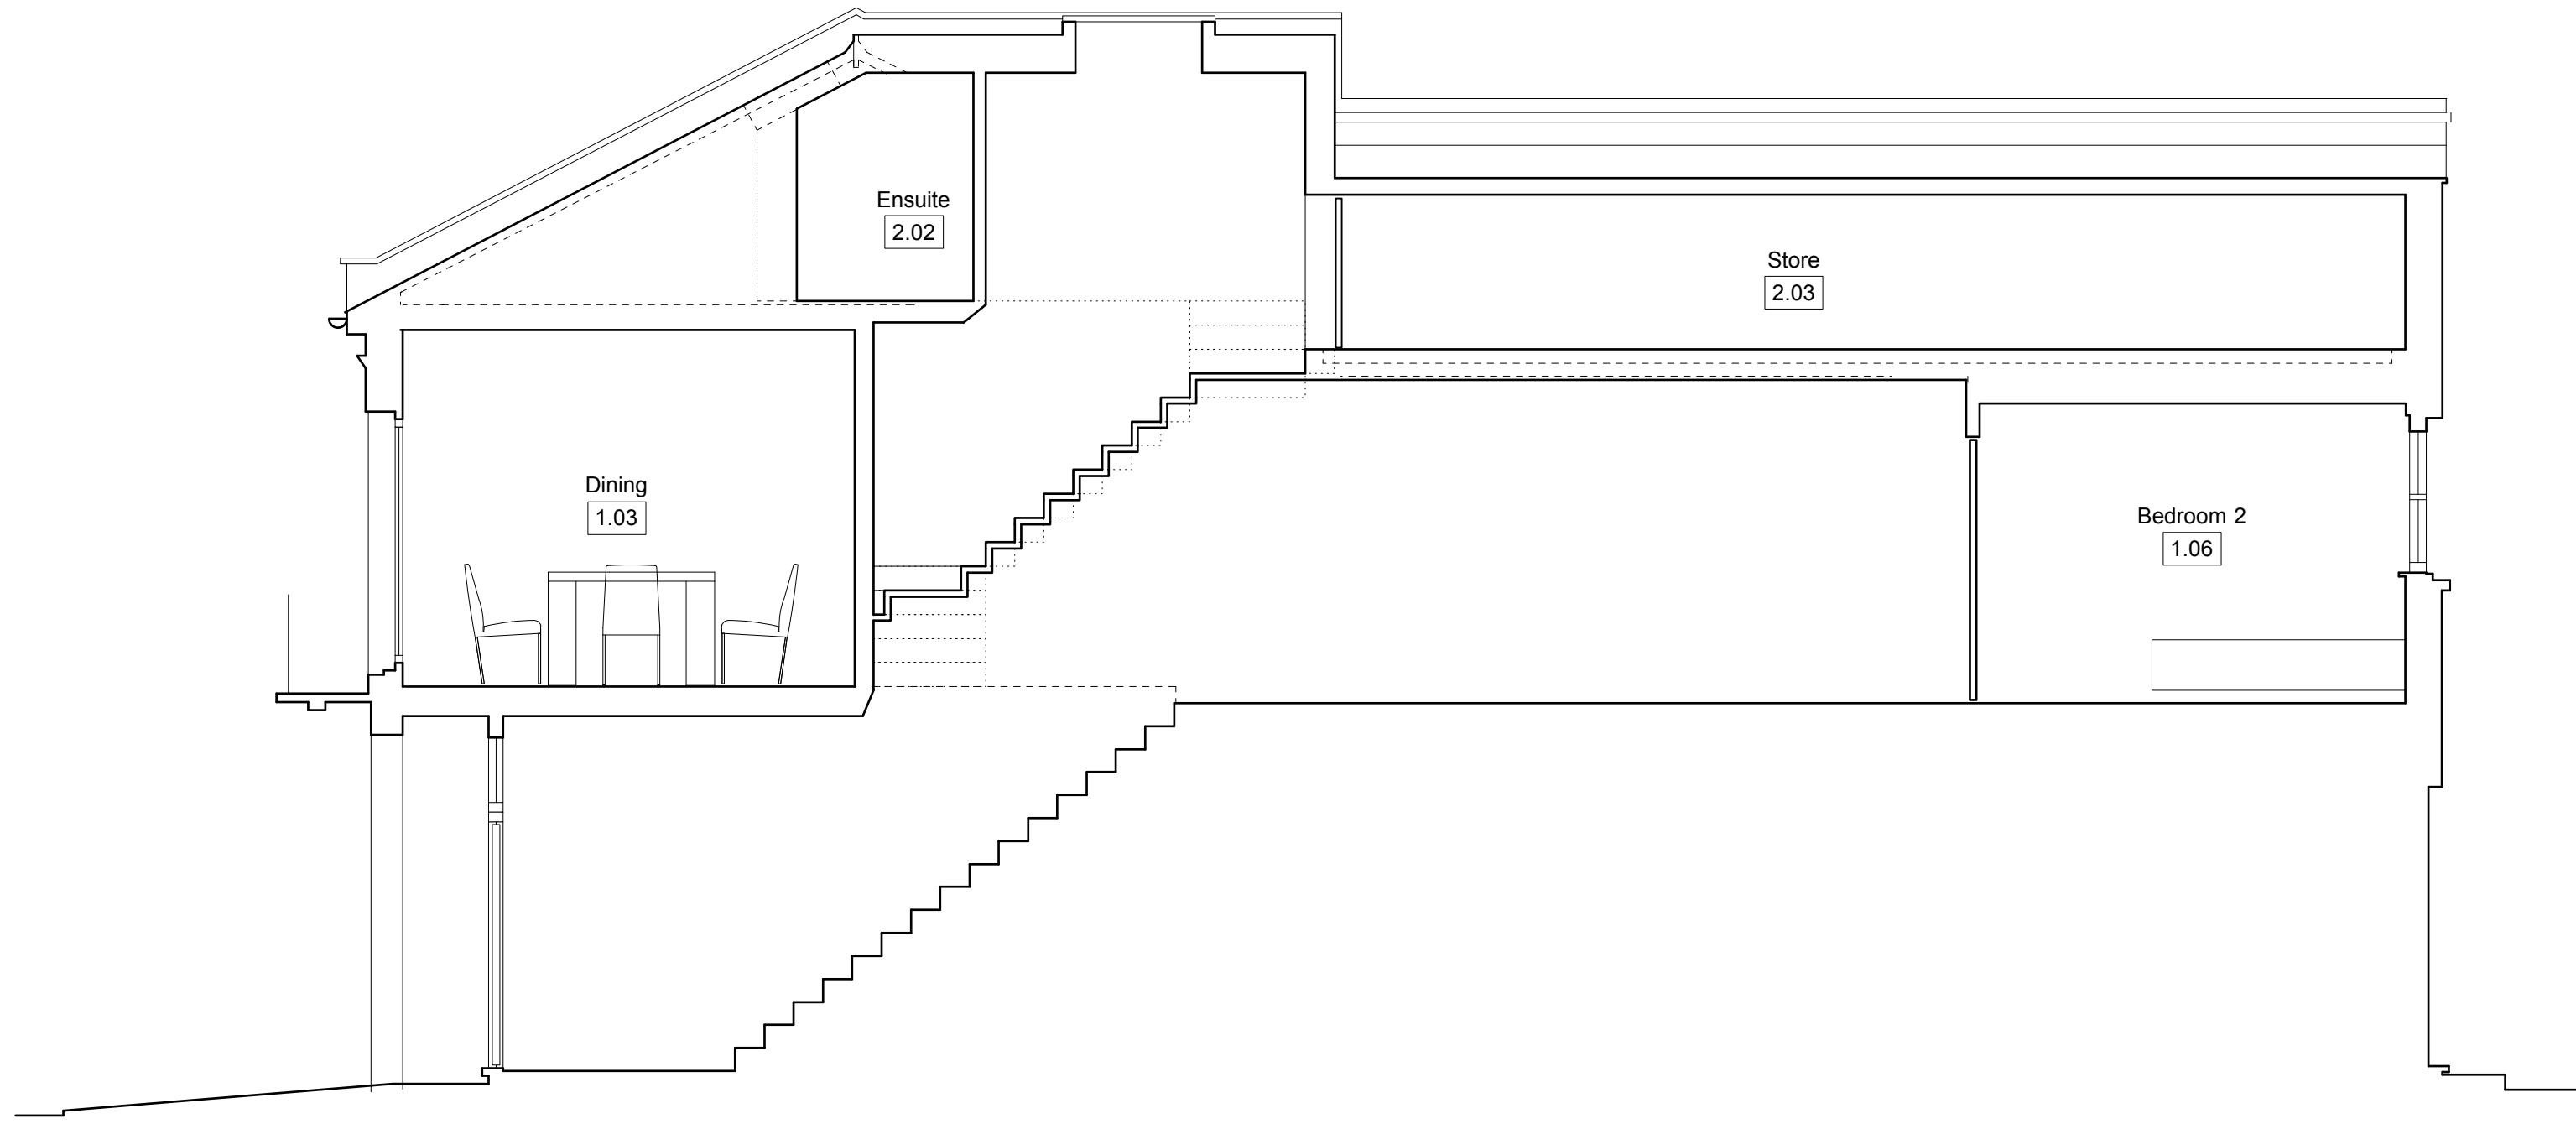



01
P300
proposed section aa
scale 1:50@A1 / 1:100@A3



02
P300
proposed section bb
scale 1:50@A1 / 1:100@A3



OS map
scale 1:1250@A1 / 1:2500@A3

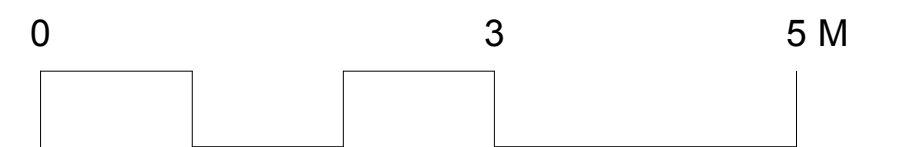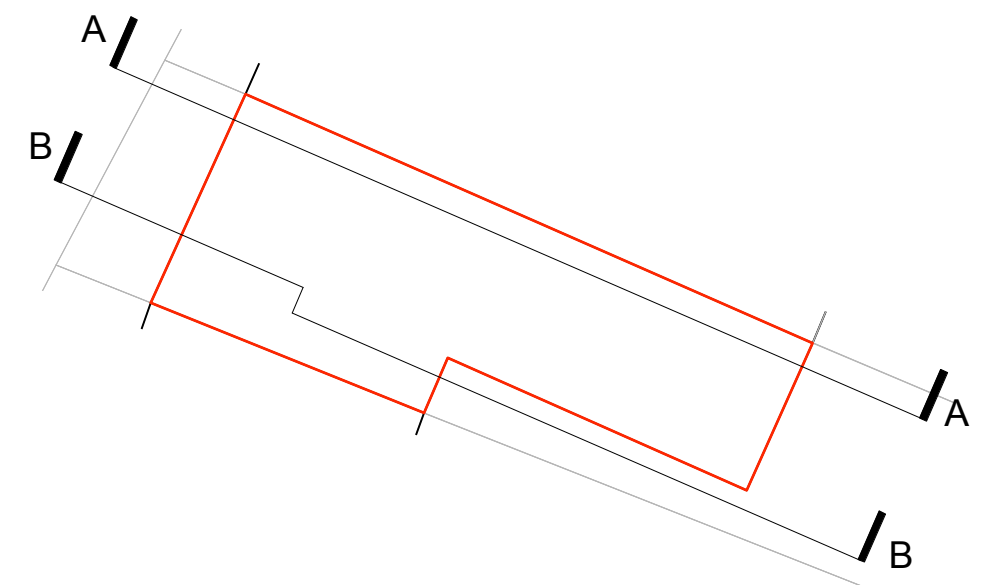

REVISION:	PURPOSE / KEY UPDATES:	DATE:	REVISION:	PURPOSE / KEY UPDATES:	DATE:	GENERAL NOTES:	CLIENT:	ARCHITECT:	PROJECT:
-	PLANNING DRAFT	08/11/2021				This drawing is prepared solely for tender and building control purposes. It is not intended for Construction purposes and should not be used for such.	Wayout Properties	Other Studio Architects	363 LONSDALE ROAD, BARNES, LONDON, SW13 9PY
						This drawing to be read in conjunction with Structural Engineers drawings and specification.	ADDRESS:		DWG TITLE:
						THE CONTRACTOR SHOULD NOTIFY THE ARCHITECT OF ANY DISCREPANCIES BETWEEN SITE CONDITIONS AND THE INFORMATION DESCRIBED ON THIS DRAWING	Flet 9,		PROPOSED SECTIONS
						PURPOSE OF ISSUE:	23 River House,	E. studio@theotherstudio.london	DWG NUMBER:
						PLANNING	Barnes,	P. 07805307102	P300
							London SW13 0NR	© Other Studio Architects	SCALE:
									1:50@A1 1:100@A3
									PURPOSE OF ISSUE:
									PLANNING
									REVISION:
									-
									DRAWN BY:
									ET
									CHECKED BY:
									ET

PLANNING




01
P200 proposed front elevation
scale 1:50@A1 / 1:100@A3



02
P200 proposed rear elevation
scale 1:50@A1 / 1:100@A3




OS map
scale 1:1250@A1 / 1:2500@A3

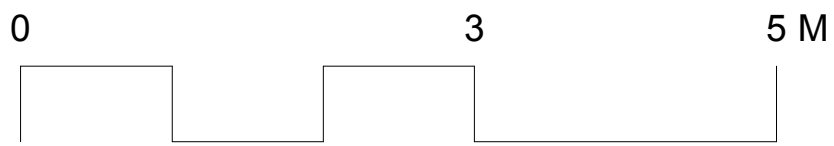


REVISION:	PURPOSE / KEY UPDATES:	DATE:	REVISION:	PURPOSE / KEY UPDATES:	DATE:	GENERAL NOTES:	CLIENT:	ARCHITECT:	PROJECT:
-	PLANNING DRAFT	08/11/2021				This drawing is prepared solely for tender and building control purposes. It is not intended for Construction purposes and should not be used for such.	Wayout Properties	Other Studio Architects	363 LONSDALE ROAD, BARNES, LONDON, SW13 9PY
						This drawing to be read in conjunction with Structural Engineers drawings and specification.			DWG TITLE:
						THE CONTRACTOR SHOULD NOTIFY THE ARCHITECT OF ANY DISCREPANCIES BETWEEN SITE CONDITIONS AND THE INFORMATION DESCRIBED ON THIS DRAWING			PROPOSED ELEVATIONS
						PURPOSE OF ISSUE:	ADDRESS:		DWG NUMBER:
						PLANNING	Flat 9, 23 River House, Barnes, London SW13 0NR	E. studio@theotherstudio.london P. 07805307102 © Other Studio Architects	SCALE: 1:50@A1 1:100@A3
									PURPOSE OF ISSUE:
									REVISION:
									DRAWN BY:
									CHECKED BY:
									ET
									ET

PLANNING

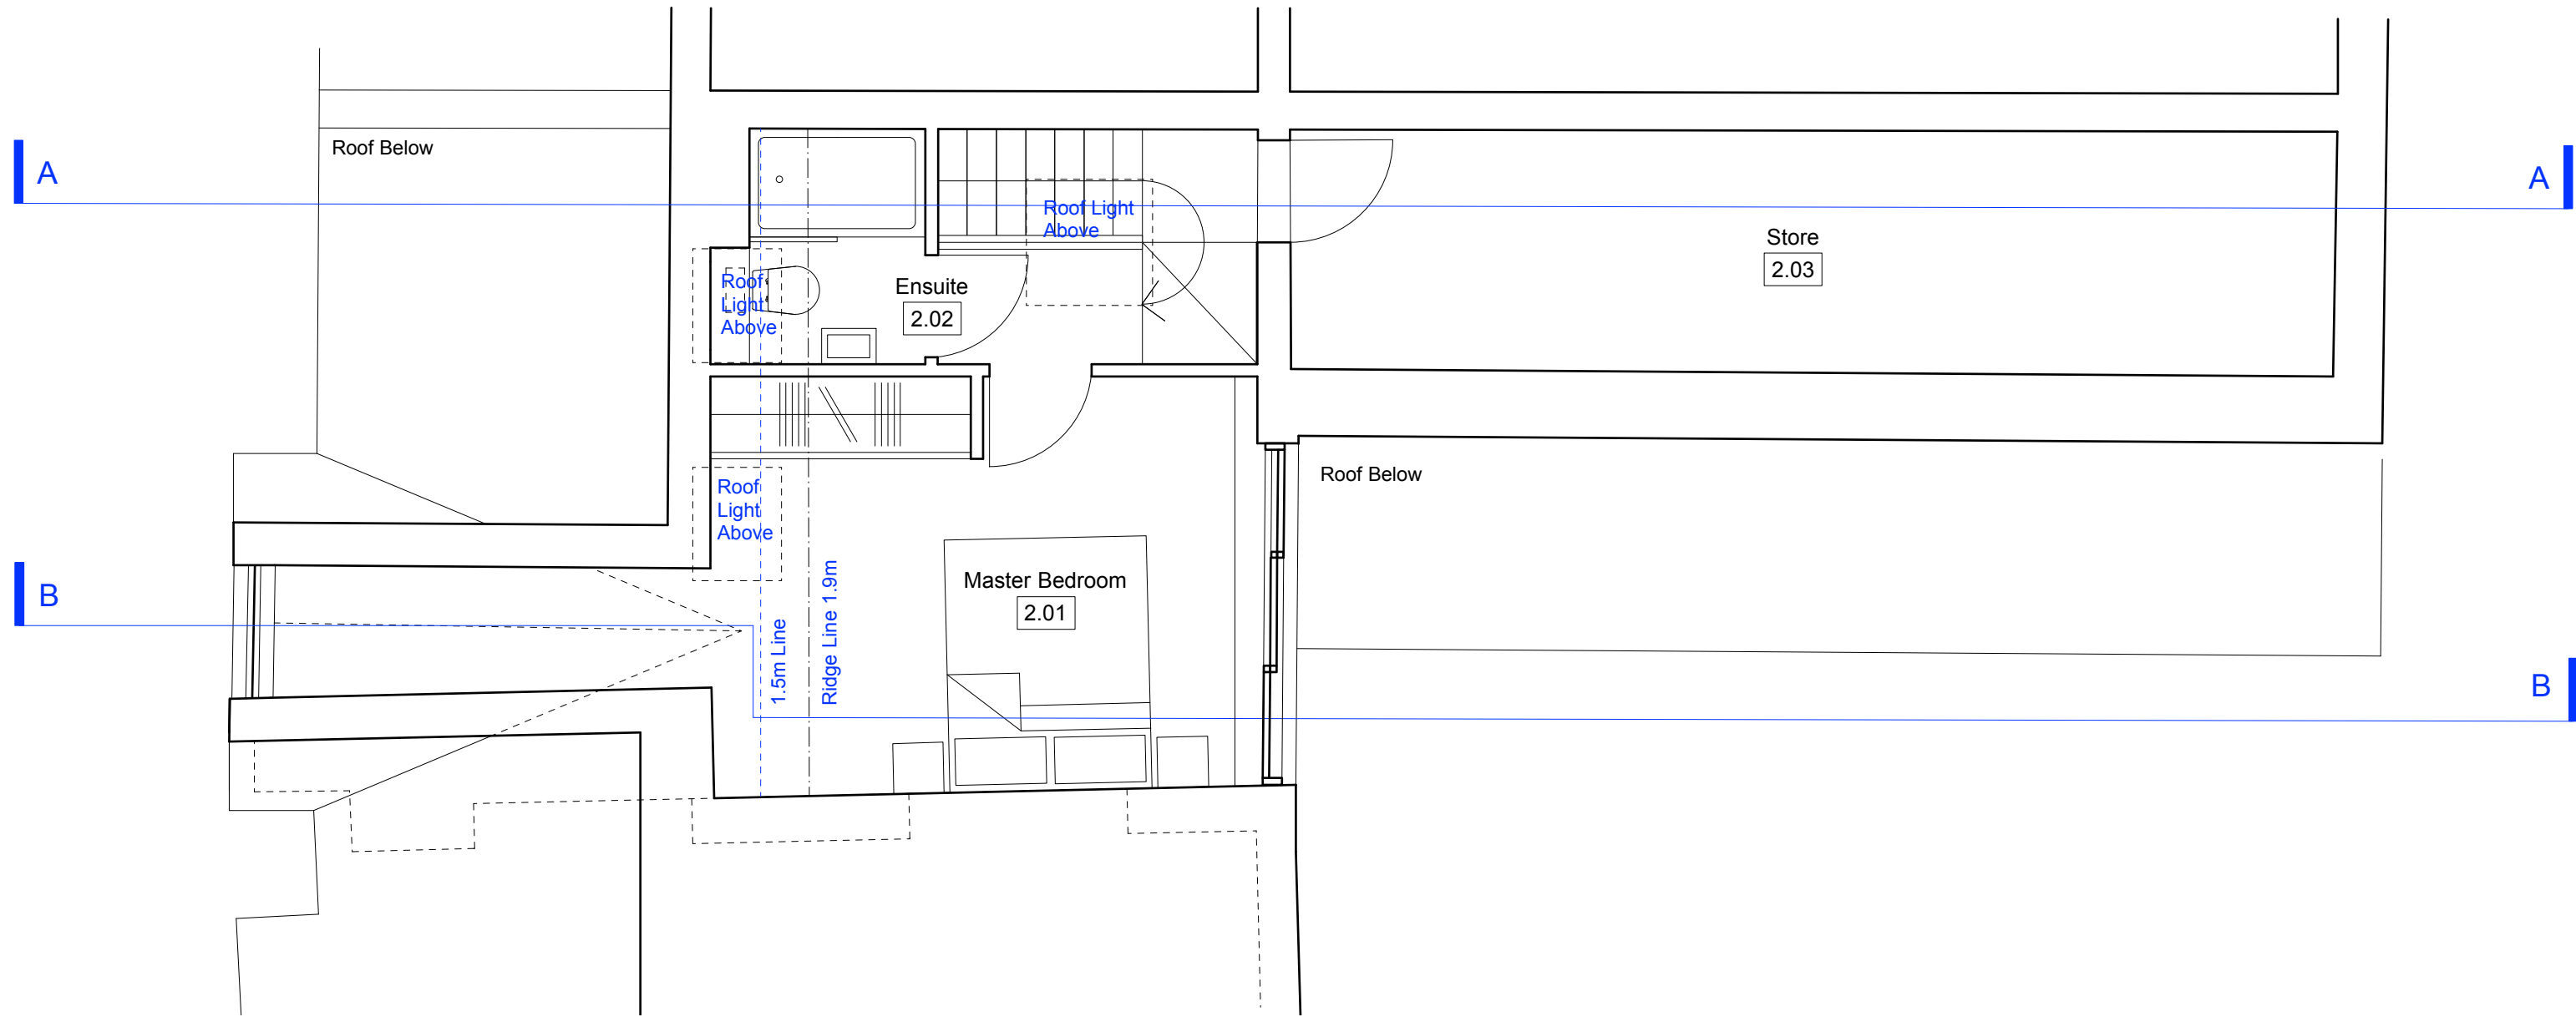


OS map
scale 1:1250@A1 / 1:2500@A3
P101

01
P101
proposed second floor
scale 1:50@A1 / 1:100@A3

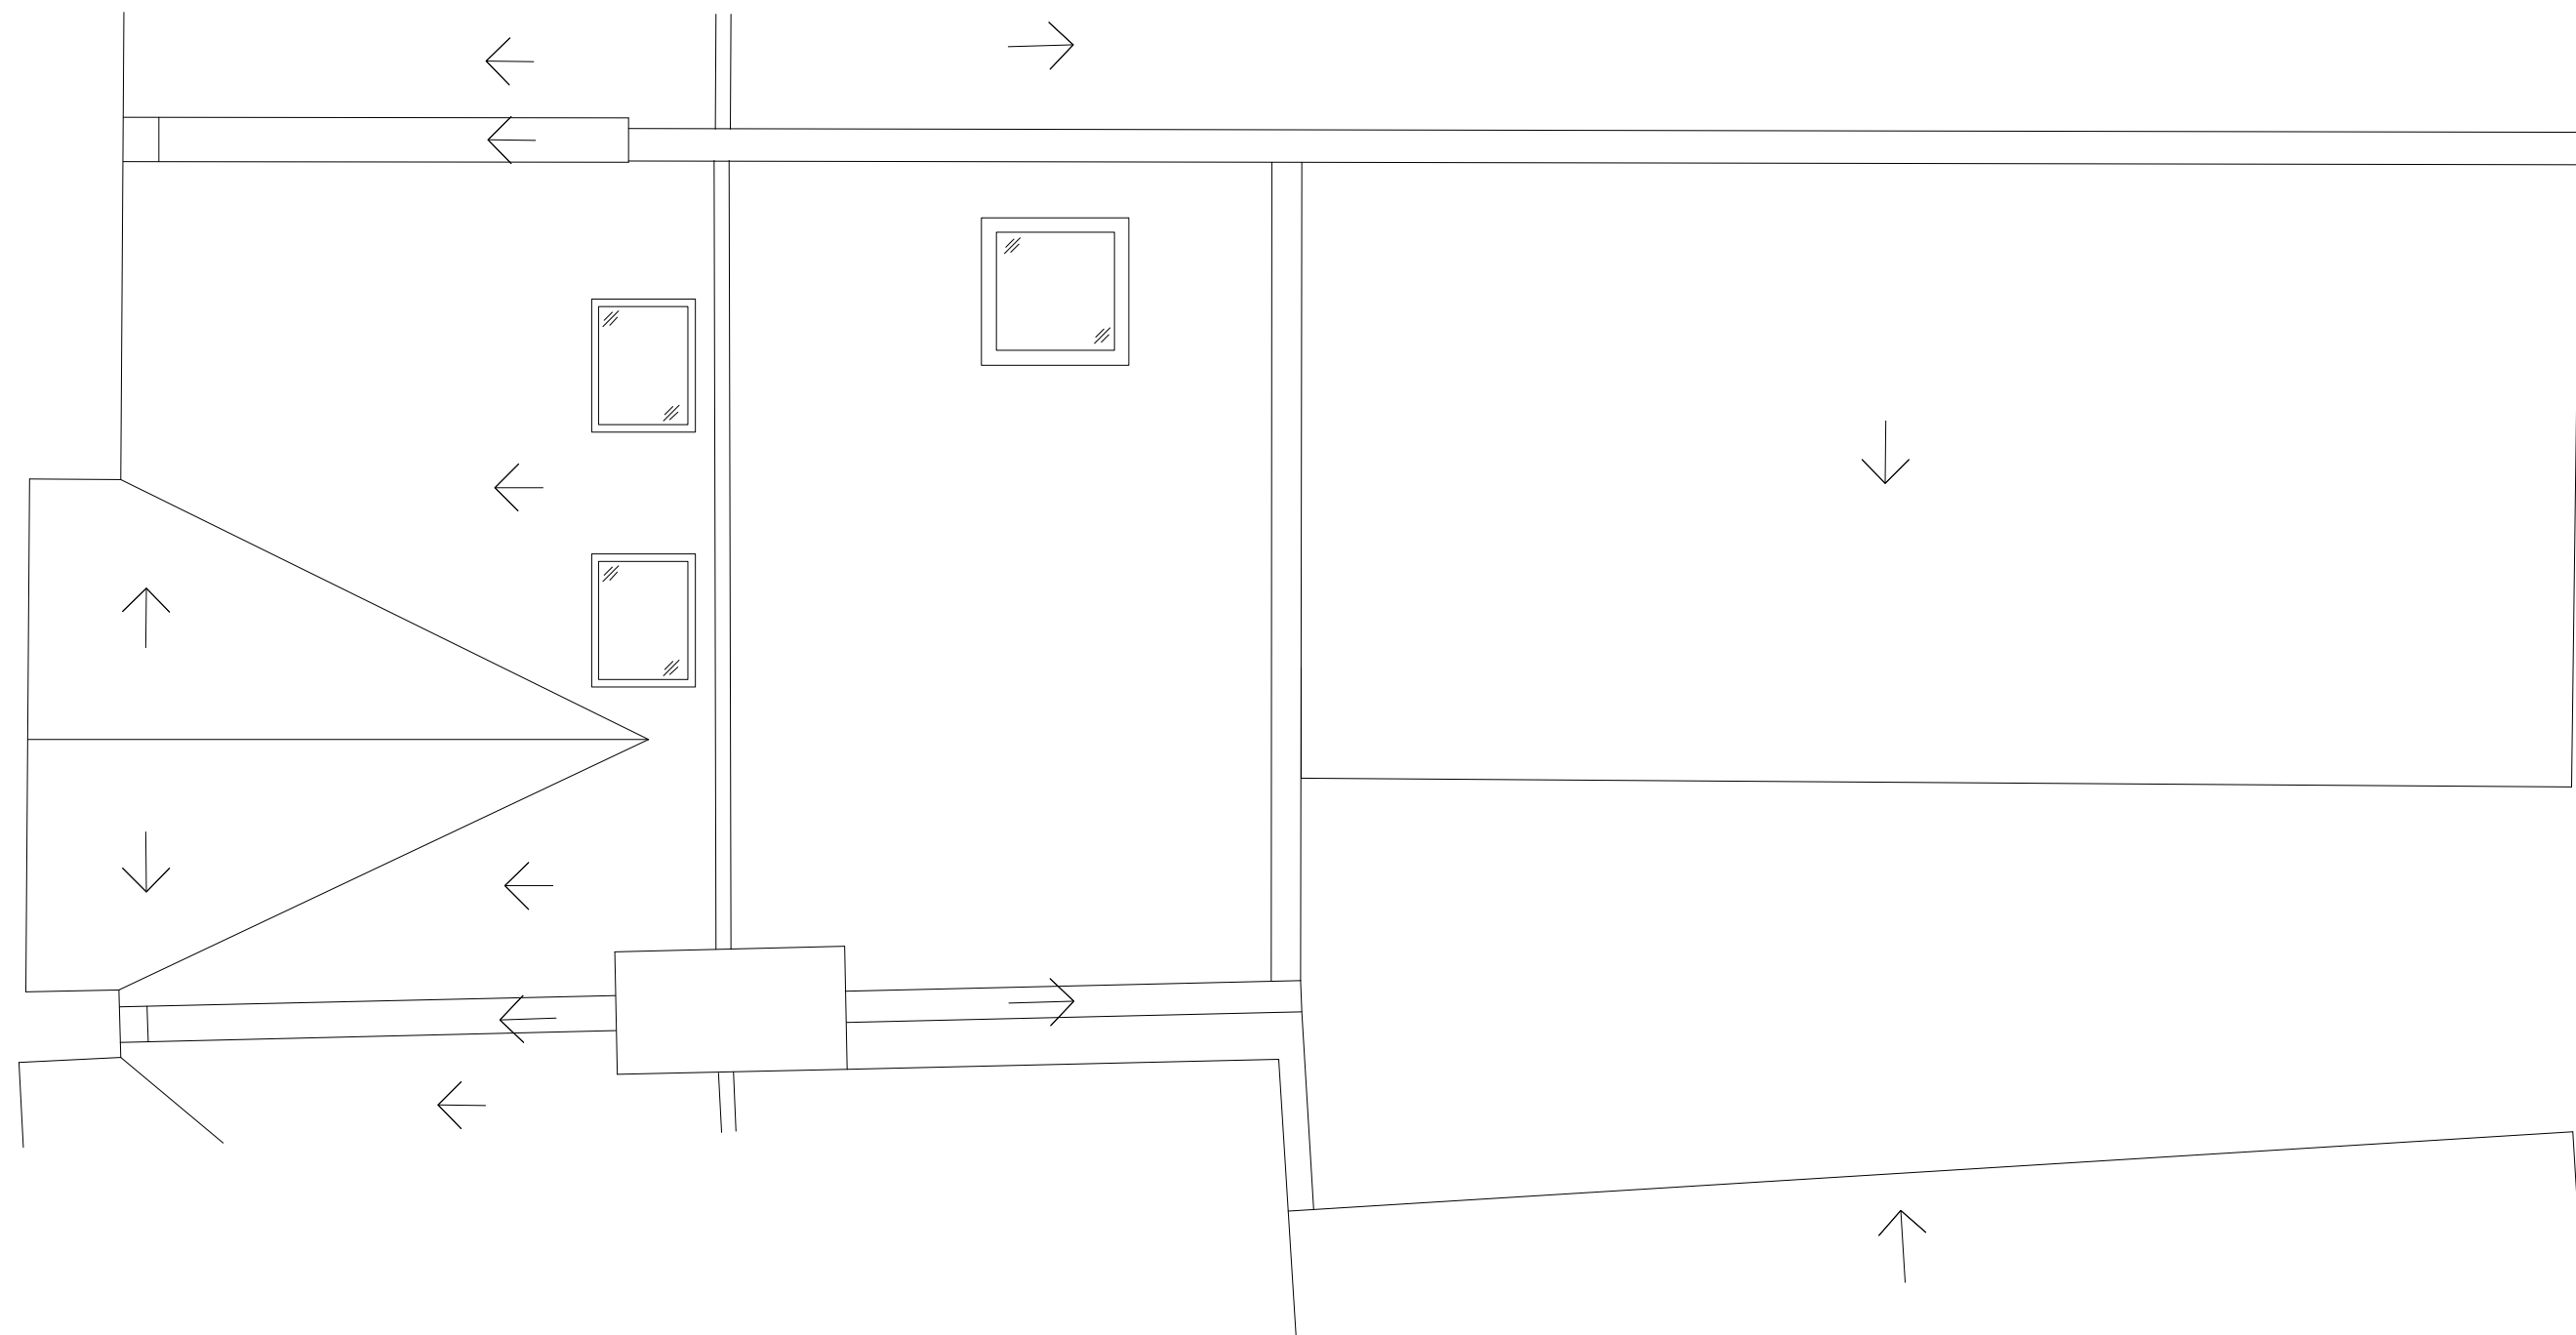

02
P101
proposed roof plan
scale 1:50@A1 / 1:100@A3

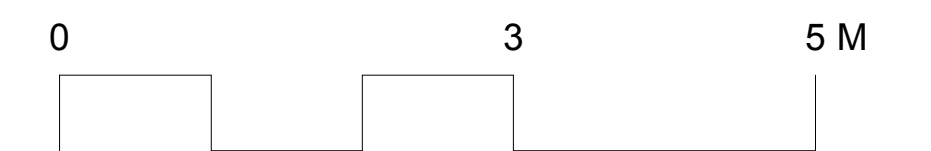

REVISION:	PURPOSE / KEY UPDATES:	DATE:	REVISION:	PURPOSE / KEY UPDATES:	DATE:	GENERAL NOTES:	CLIENT:	ARCHITECT:	PROJECT:
-	PLANNING DRAFT	08/11/2021				This drawing is prepared solely for tender and building control purposes. It is not intended for Construction purposes and should not be used for such.	Wayout Properties	Other Studio Architects	363 LONSDALE ROAD, BARNES, LONDON, SW13 9PY
						This drawing to be read in conjunction with Structural Engineers drawings and specification.			DWG TITLE:
						THE CONTRACTOR SHOULD NOTIFY THE ARCHITECT OF ANY DISCREPANCIES BETWEEN SITE CONDITIONS AND THE INFORMATION DESCRIBED ON THIS DRAWING			PROPOSED SECOND FLOOR AND ROOF PLAN
						PURPOSE OF ISSUE:	ADDRESS:		DWG NUMBER:
						PLANNING	Flat 9, 23 River House, Barnes, London SW13 0NR	E. studio@theotherstudio.london P. 07805307102 © Other Studio Architects	P101
									SCALE:
									1:50@A1 1:100@A3
									PURPOSE OF ISSUE:
									PLANNING
									REVISION:
									-
									DRAWN BY:
									ET
									CHECKED BY:
									ET

PLANNING

